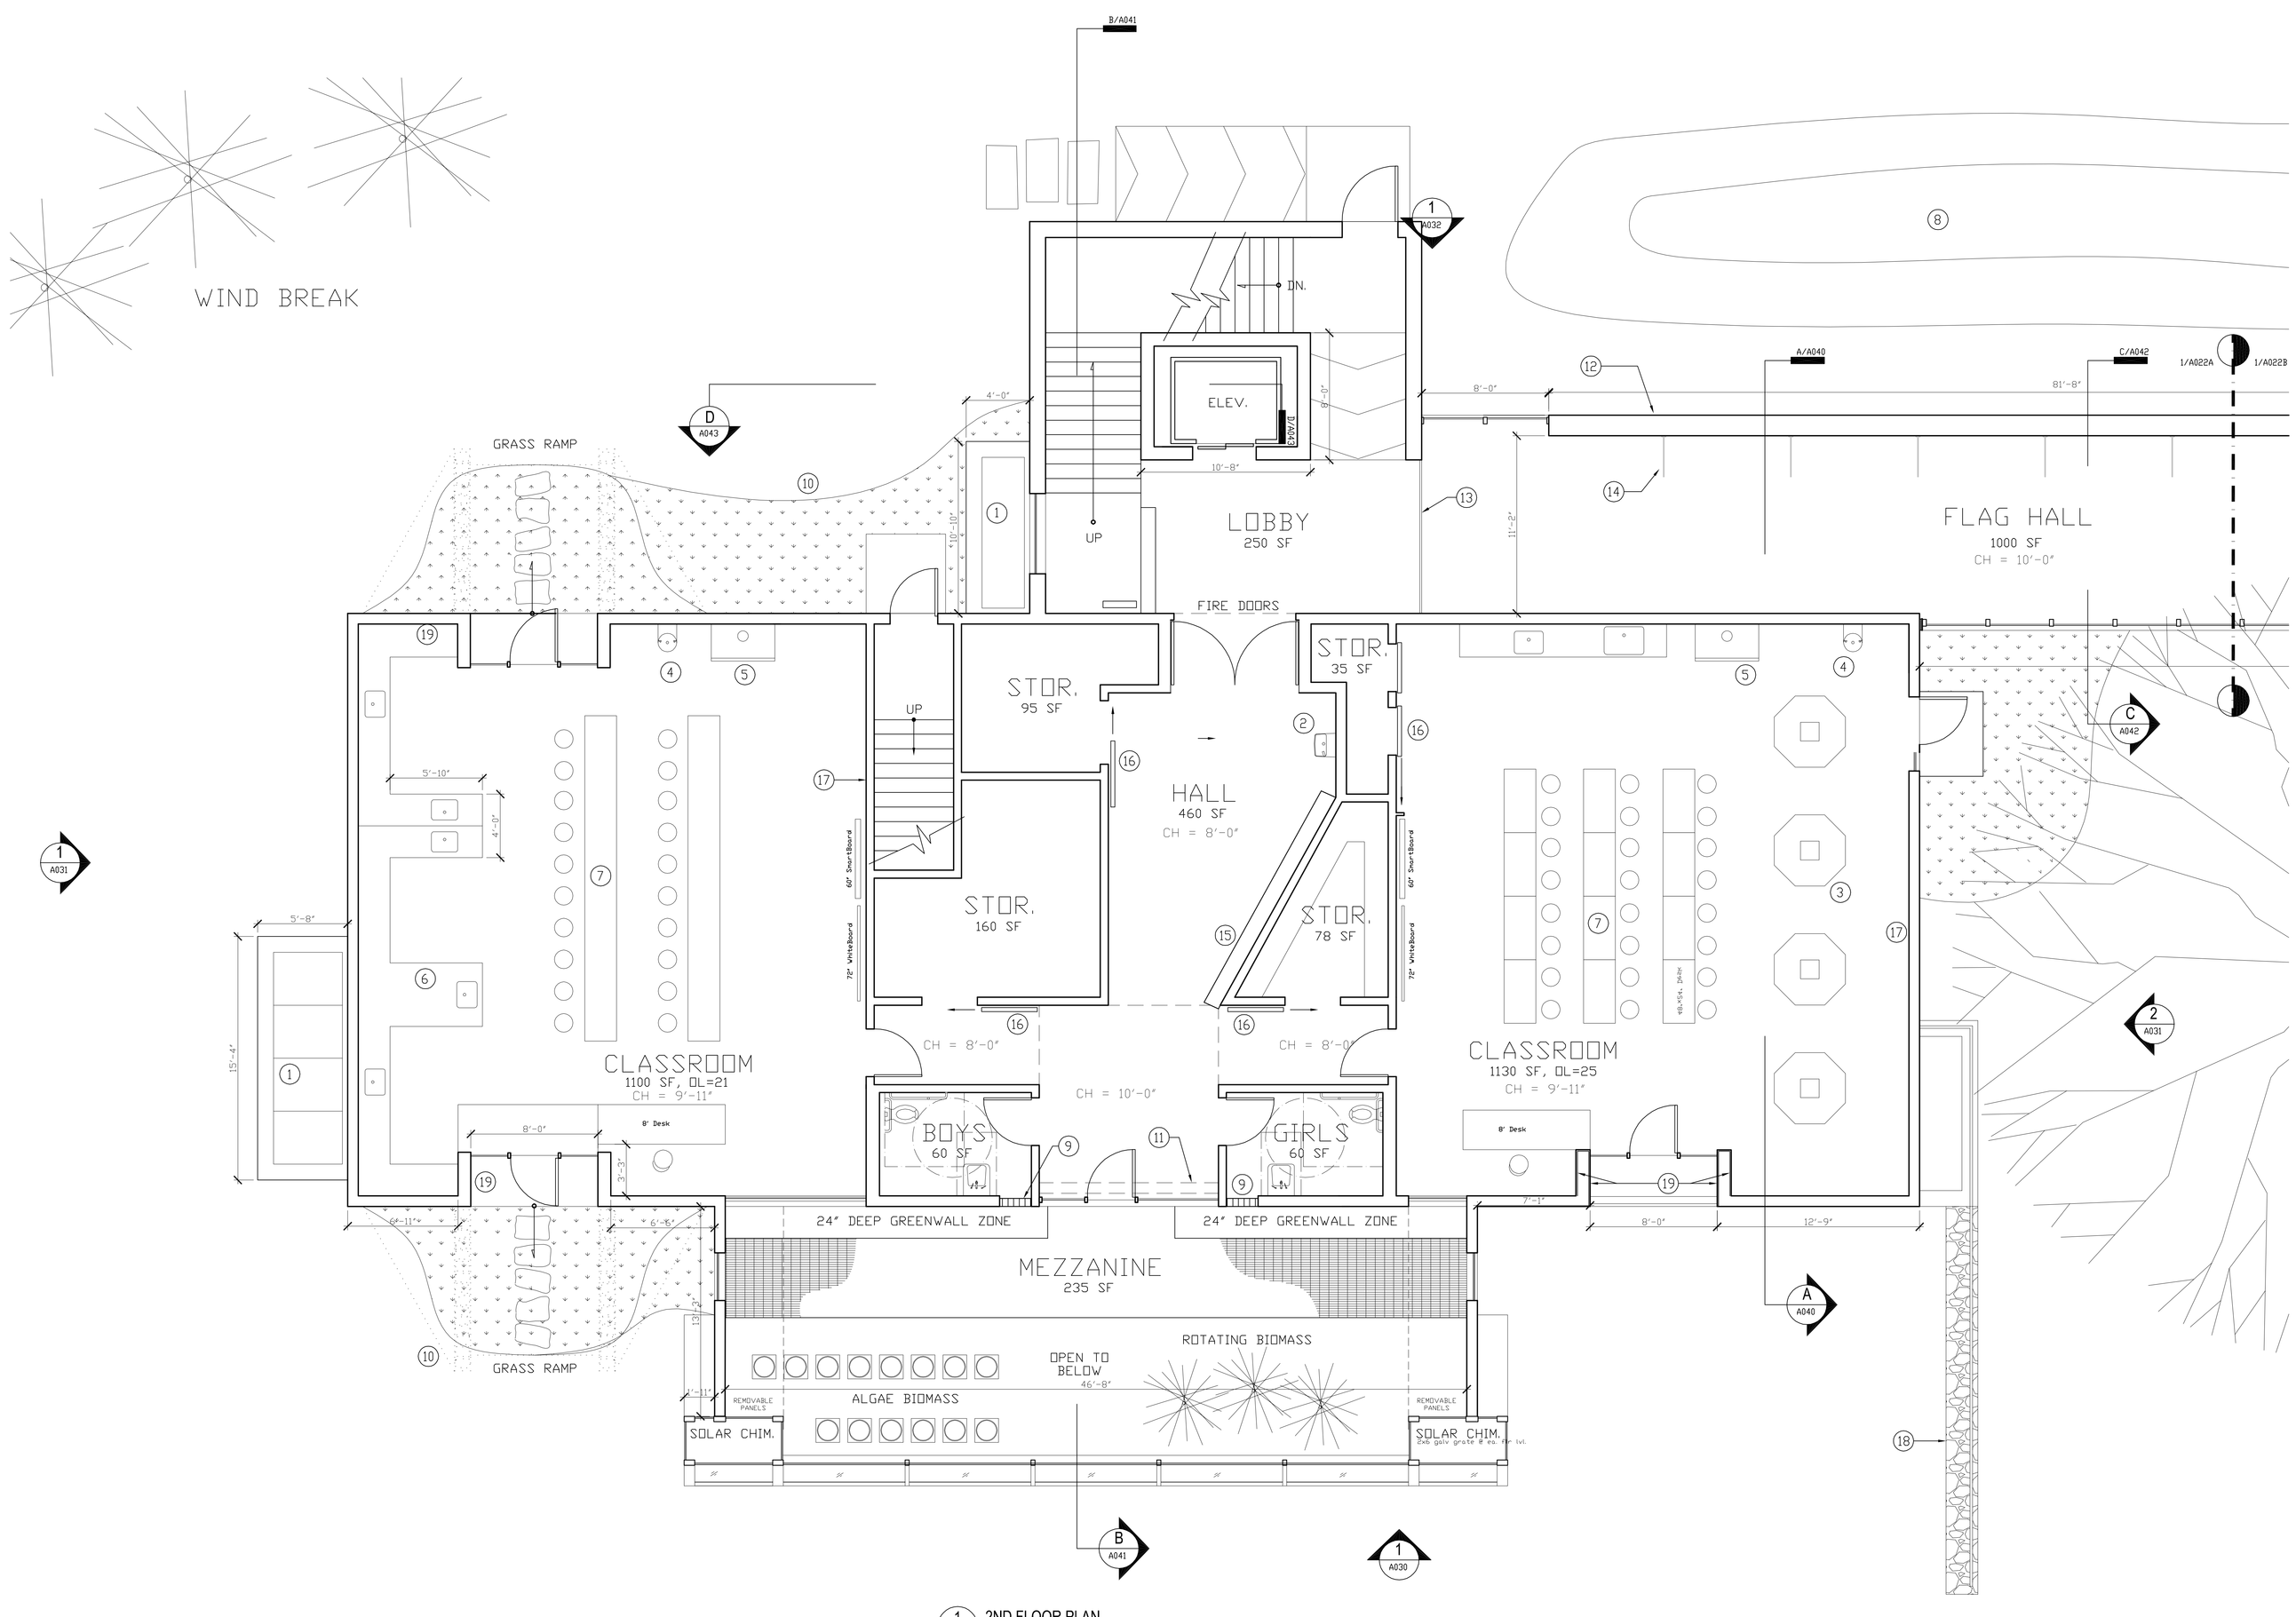

1 2ND FLOOR PLAN
1/4" = 1'-0"

SHEET NOTES:

1. CONTRACTOR TO FIELD VERIFY DIMENSIONS BEFORE CONSTRUCTION.

KEY NOTES:

1. INSULATED LAMINATED TEMPERED SKYLIGHTS W/ MIN. .35 U VALUE, TYP. OF 5 LITES IN TWO LOCATIONS
2. DRINKING FOUNTAIN, TYP.
3. 54" OCTOGON LAB TABLE, TYP. OF 4
4. EYE WASH STATION, TYP. OF 2
5. 48"X28" FUME HOOD, TYP. OF 2: EXHAUST THROUGH WALL OR CEILING TO CONFORM W/ CODE.
6. CUSTOM LAB TABLES W/ STORAGE DRAWERS BELOW, AS SHOWN
7. STUDENT SEATING, TBD.
8. RAIN GARDEN. SEE CIVIL ENGINEERING DRAWINGS
9. KALWALL TRANSLUCENT INSULATED PANEL, FLOOR TO CEILING TYP. EA. RESTROOM. COLOR TBD.
10. GRASS RAMP, TYP. OF 2
11. STEEL BEAM, ABOVE TO CARRY 3RD FLOOR
12. GREEN WALL. SEE 1/A032
13. TEMPERED GLASS DRAFT CURTAIN, ABOVE
14. CLASS FLAGS DISPLAYED ON WALL 8' O.C., TYP.
15. STACKED TIMBER WALL, STUD WALL BEHIND OPTIONAL
16. SLIDING BARN DOORS W/ FULL LENGTH TRACK, TYP OF 5, ALTERNATIVE TO SWING DOORS, VERIFY W/ OWNER.
17. BURLAP WRAPPED SOUND ABSORBING WALL FINISH, TYP. INTERIOR WALLS OF BOTH CLASSROOMS
18. SALAVAGED FEILD STONE RETAINING WALL
19. 1X CEDAR WRAPPED ALCOVE (INSIDE WALLS, EXTERIOR WALLS & CEILING) W/ UV SEALER EXTERIOR SEALER AND LOW VOC INTERIOR SEALER, TYP. OF 3 ALCOVES

4' 2' 0 4' 8'
SCALE: 1/4" = 1'-0"

TRUE NORTH

NO REPRESENTATION OR WARRANTY, EXPRESSED OR IMPLIED, IS MADE AS TO THE ACCURACY, COMPLETENESS OR USEFULNESS OF THE INFORMATION OR STATEMENTS CONTAINED IN THESE DRAWINGS, OR THAT THE USE OR DISCLOSURE OF ANY INFORMATION, APPARATUS, METHOD, OR PROCESS DISCLOSED IN THESE DRAWINGS MAY NOT INFRINGE PRIVATE RIGHTS OF OTHERS. NO LIABILITY IS ASSUMED WITH RESPECT TO THE USE OF, OR FOR DAMAGES RESULTING FROM THE USE OF ANY INFORMATION, APPARATUS, METHOD, OR PROCESS DISCLOSED IN THESE DRAWINGS. DRAWINGS MADE AVAILABLE FOR INFORMATION TO BIDDER ARE NOT TO BE USED FOR OTHER PURPOSES AND ARE TO BE RETURNED UPON REQUEST OF THE FORWARDING CONTRACTOR.

NUMBER OF SECTION OR DETAIL
DRAWING ON WHICH SECTION OR DETAIL IS SHOWN OR TAKEN
SECTION AND DETAIL KEY

REV	CHANGE TYPE	CHANGE CONTROL SYSTEM	CHANGE REQUEST NUMBER	DESCRIPTION	DSN	CHK	DEPT
G	OR	–	–	ISSUE FOR REVIEW 9/10/2012			
F	VE	–	–	ISSUE FOR REVIEW 9/7/2012			
D	–	–	–	ISSUE FOR REVIEW 8/8/2012			
A	–	–	–	ISSUE FOR BID 7/30/2012			

REVISION OR ISSUE PURPOSE

RPE

DSN	CC/TJ	
DRW	CC	
CHK	AEC	
DEPT		
PE		
PJ		

REV. DATE
DRAWING APPROVALS

2ND FLOOR PLAN A

PROJECT NAME:
CHESONIS COMMONS

THE HARLEY SCHOOL

A-022A

Date: 7/30/2012 Trev: 2040124
Username: CSTRACK